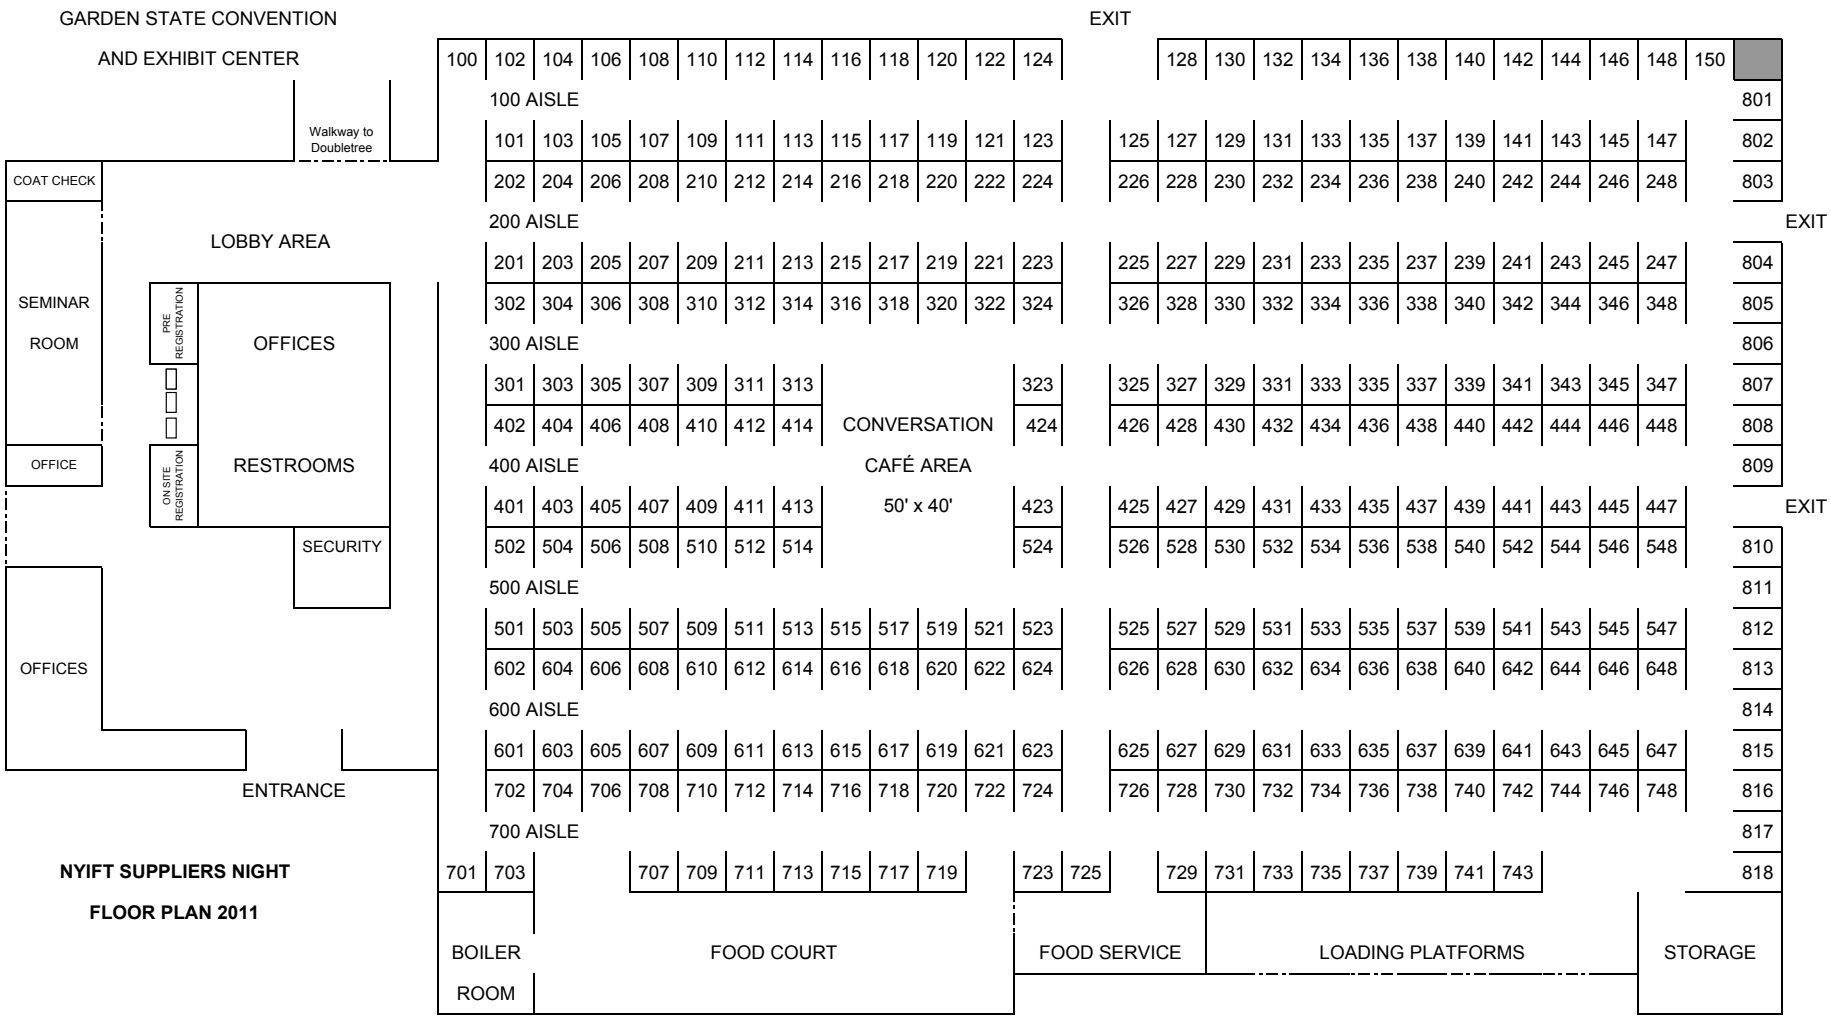

NYIFT SUPPLIERS NIGHT

FLOOR PLAN 2011

(350) 10' x 10' Booths (less 16 for Conversation Café Area)